
(col)

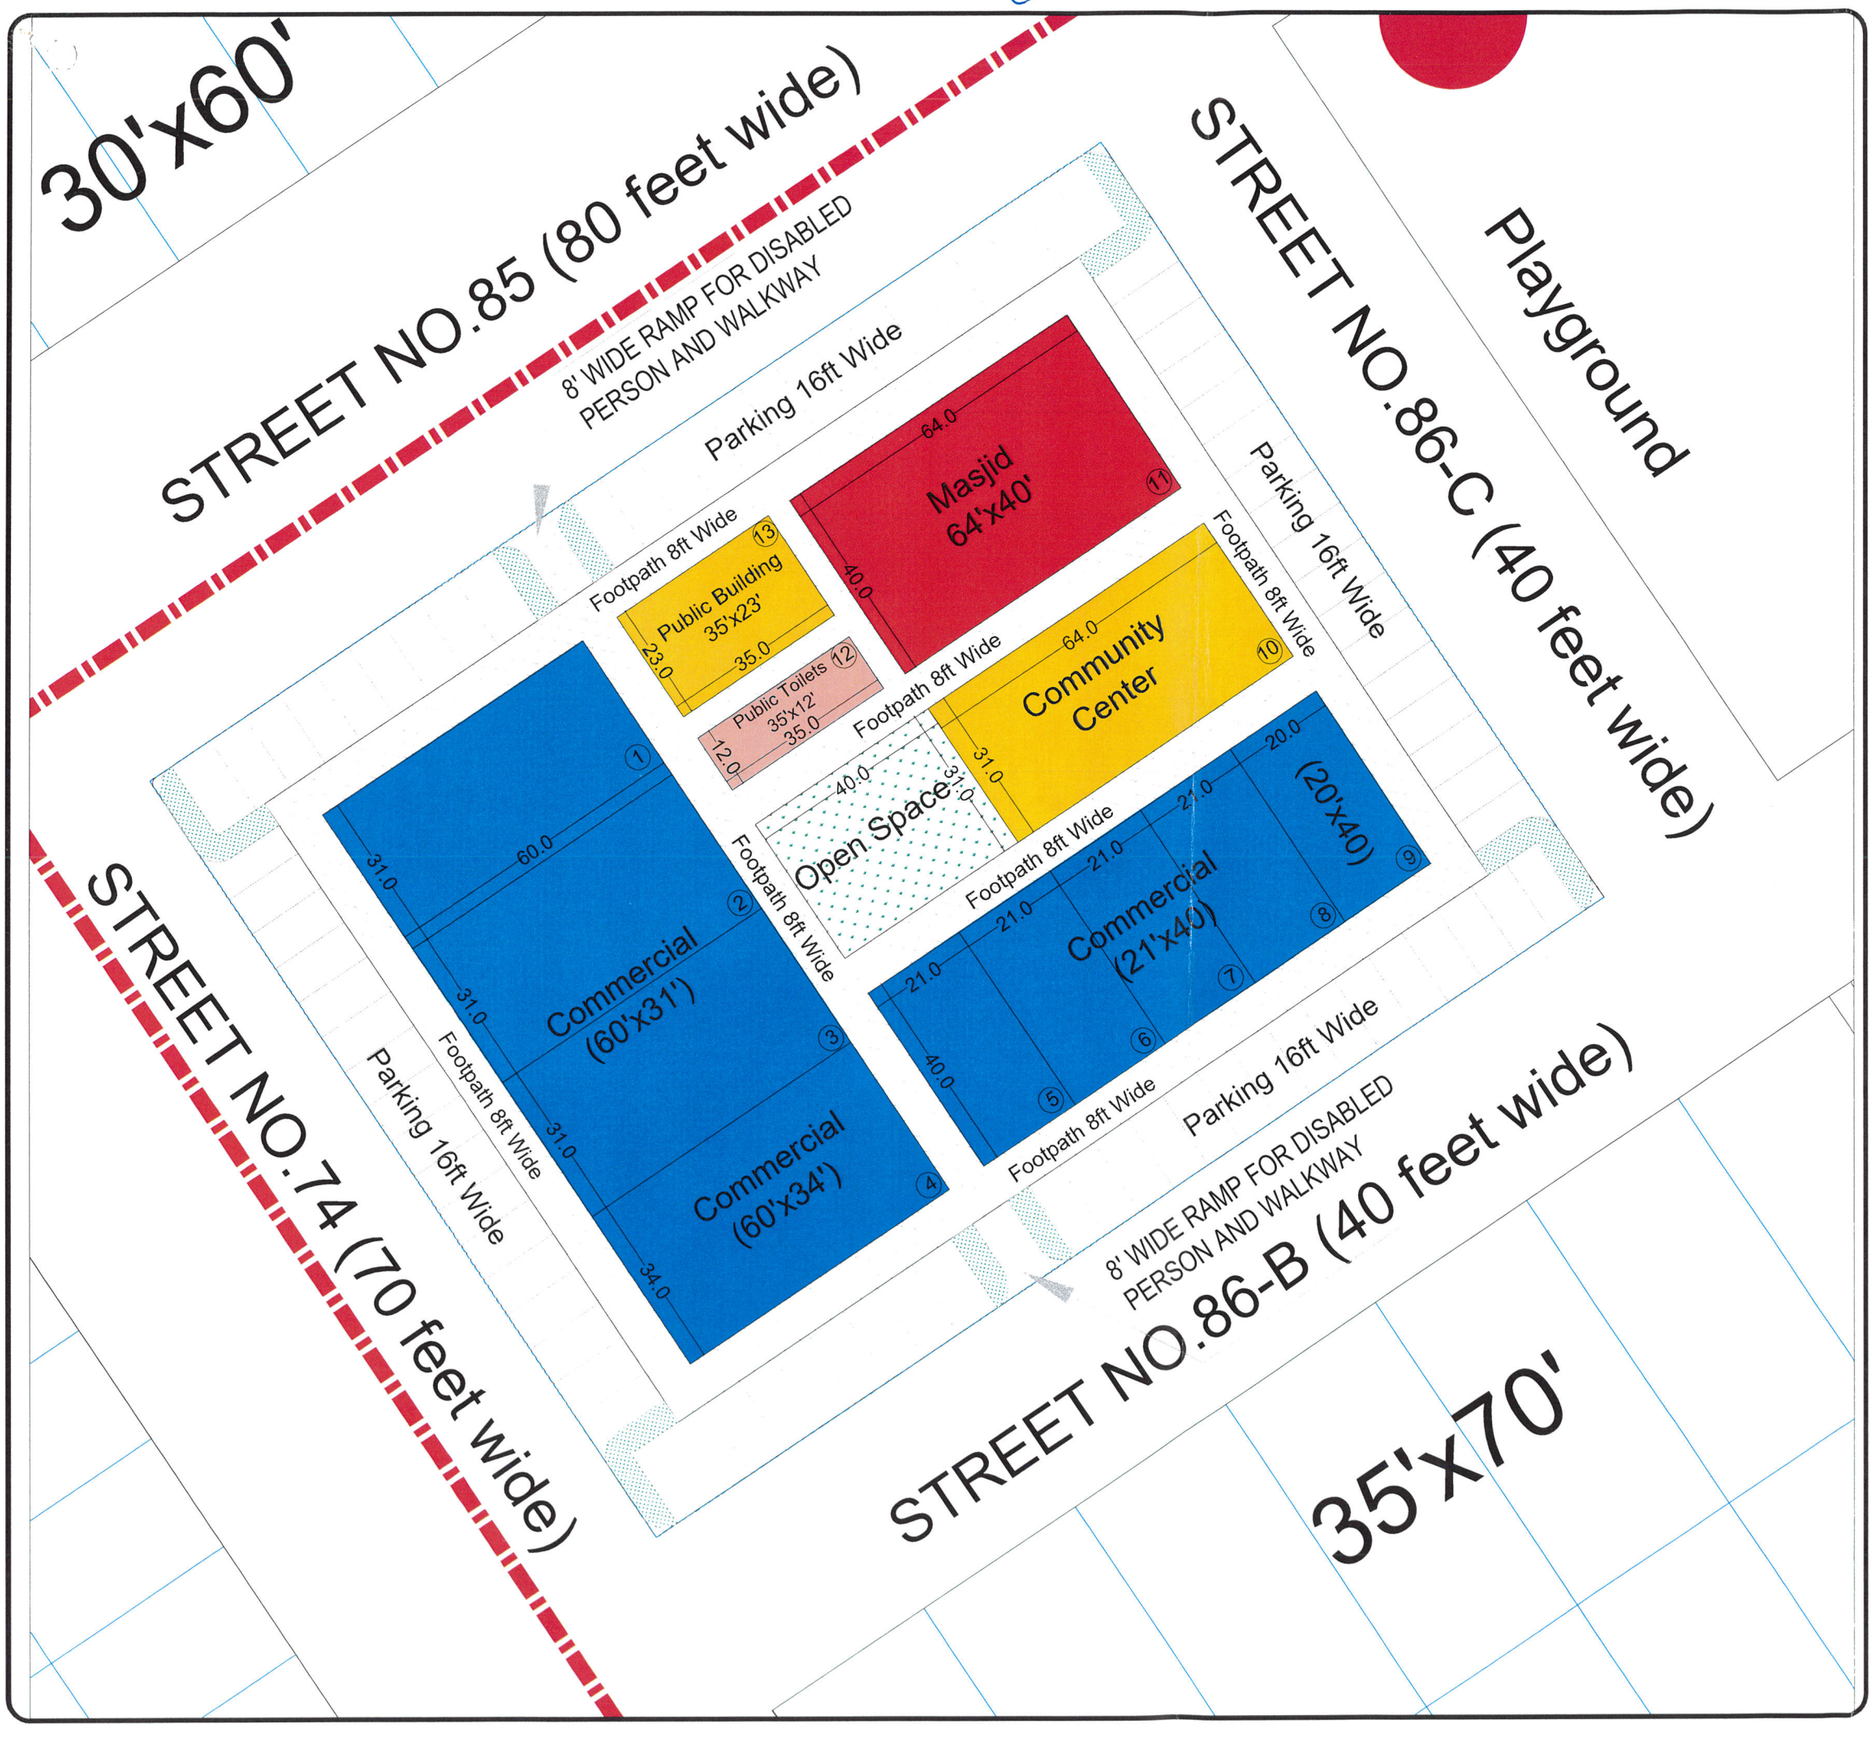

LAYOUT PLAN OF CLASS-III SHOPPING CENTER NO. 01, SUB SECTOR G-14/2, ISLAMABAD

NORTH

W E

S

LANDUSE ANALYSIS

Sr. No.	Landuse	Area (Kanals)	% Age
1	Commercial	2.16	30.55
2	Community Center	0.36	5.09
3	Public Building	0.14	1.98
4	Masjid	0.47	6.65
5	Public Toilet	0.07	0.99
6	Roads/Open space/parking	3.87	54.74
7	**Total**	**7.07**	**100.00**

(1 Kanal=5445 Sft.)

Legend

Plot. No.	Landuse	Dimension
1	Commercial	31'x60'
2	Commercial	31'x60'
3	Commercial	31'x60'
4	Commercial	34'x60'
5	Commercial	21'x40'
6	Commercial	21'x40'
7	Commercial	21'x40'
8	Commercial	21'x40'
9	Commercial	20'x40'
10	Community Center	31'x64'
11	Masjid	40'x64'
12	Public Toilets	12'x35'
13	Public Building	23'x35'

Federal Government Employees Housing Authority (FGEHA)

DWG-1TCOM-III(B1)-APP-2722-02		
DRAWING NO.	DRAWN BY : 26-07-2022	CHECKED BY :
		July, 2022
BY DIRECTOR : 27/7/2022	DIRECTOR :	DATE: